Logistics

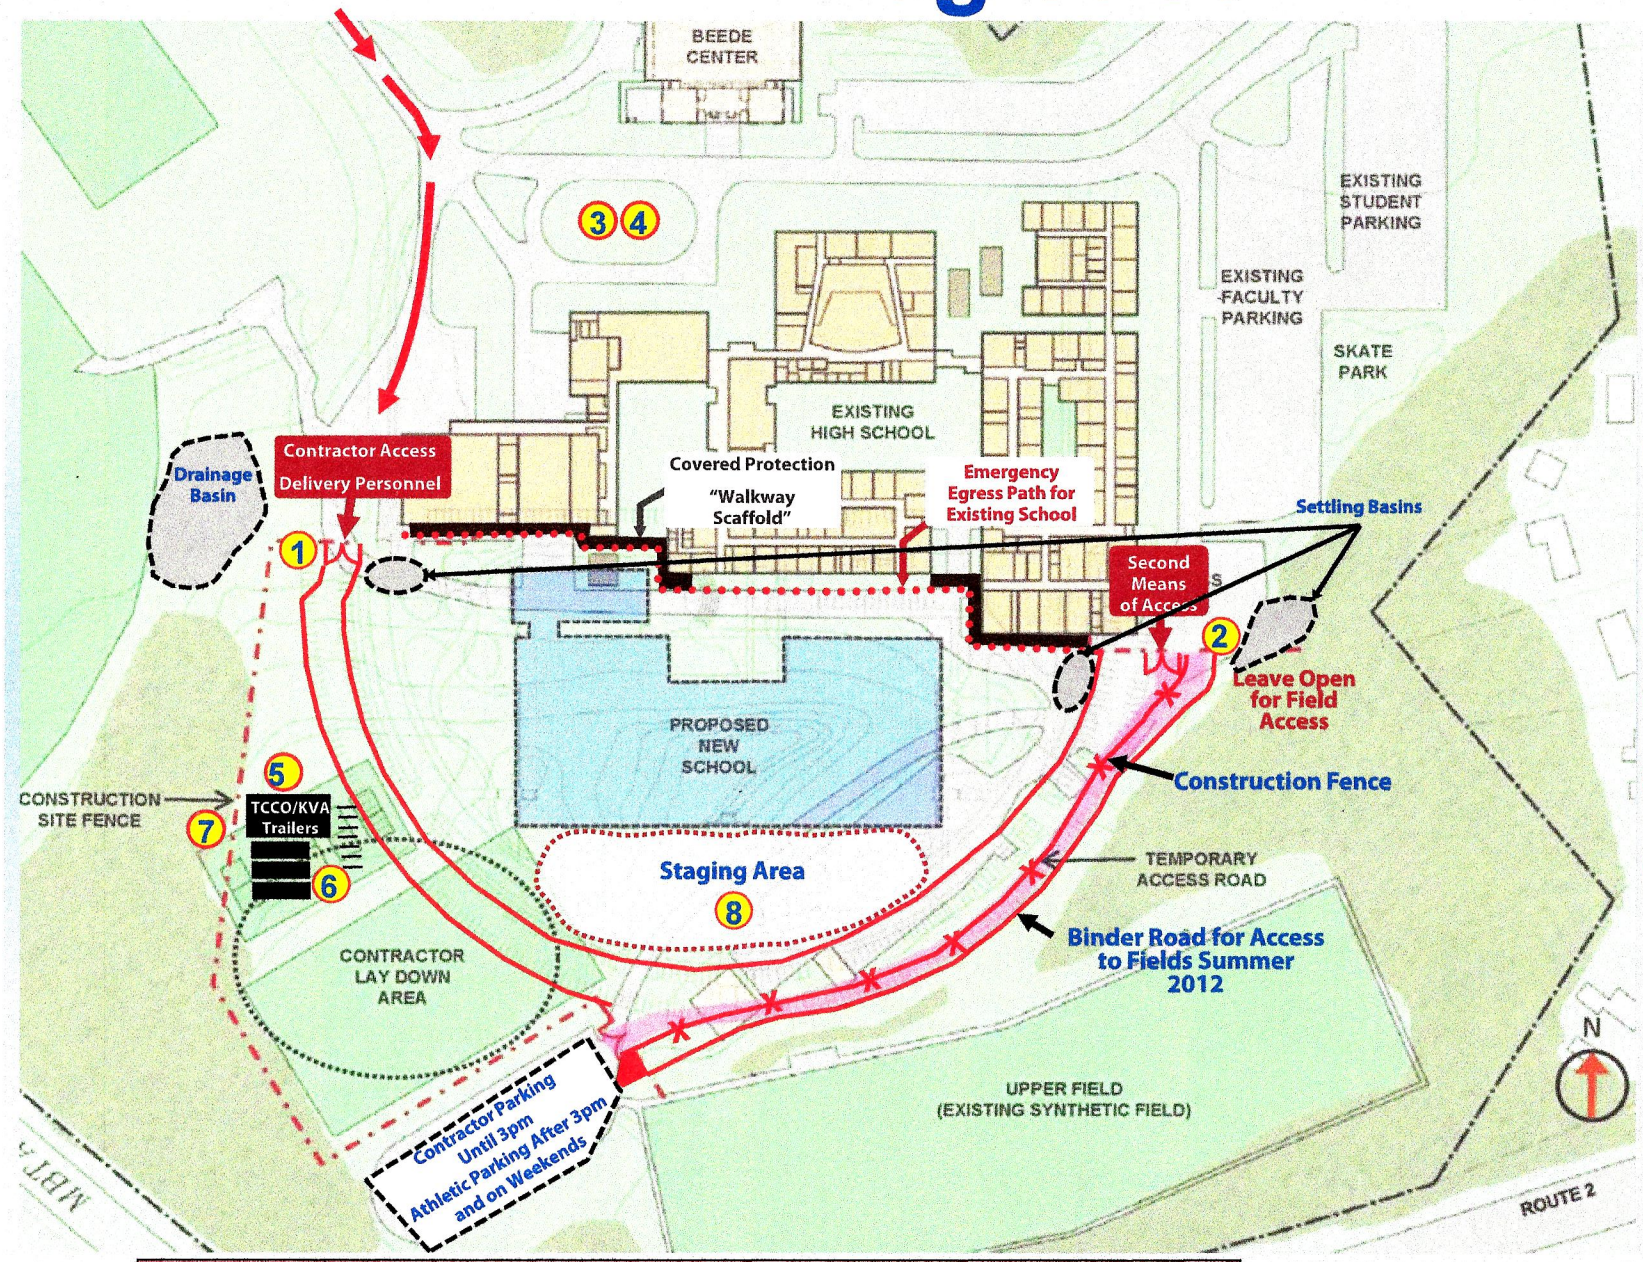

EXISTING CONDITIONS & ENABLING WORK

1. Primary Entrance/Exit gate on controlled hour use
2. Allow Emergency Veh. in and out. Isolated use for concrete ops (Coordinated with school)
3. Bus drop off/pickup
4. Parent drop off/pickup
5. Construction Trailers
6. Onsite Parking(Approx 30)
7. Site Fence with filter fabric
8. Staging Area

* Turner would evaluate remote parking areas or on-site workers due to limited space within construction site.

CCHS – Neighborhood Meeting

Turner

http://www.cchsbuilding.org/pb/documents/docs/neighbors_041212.pdf, page 30